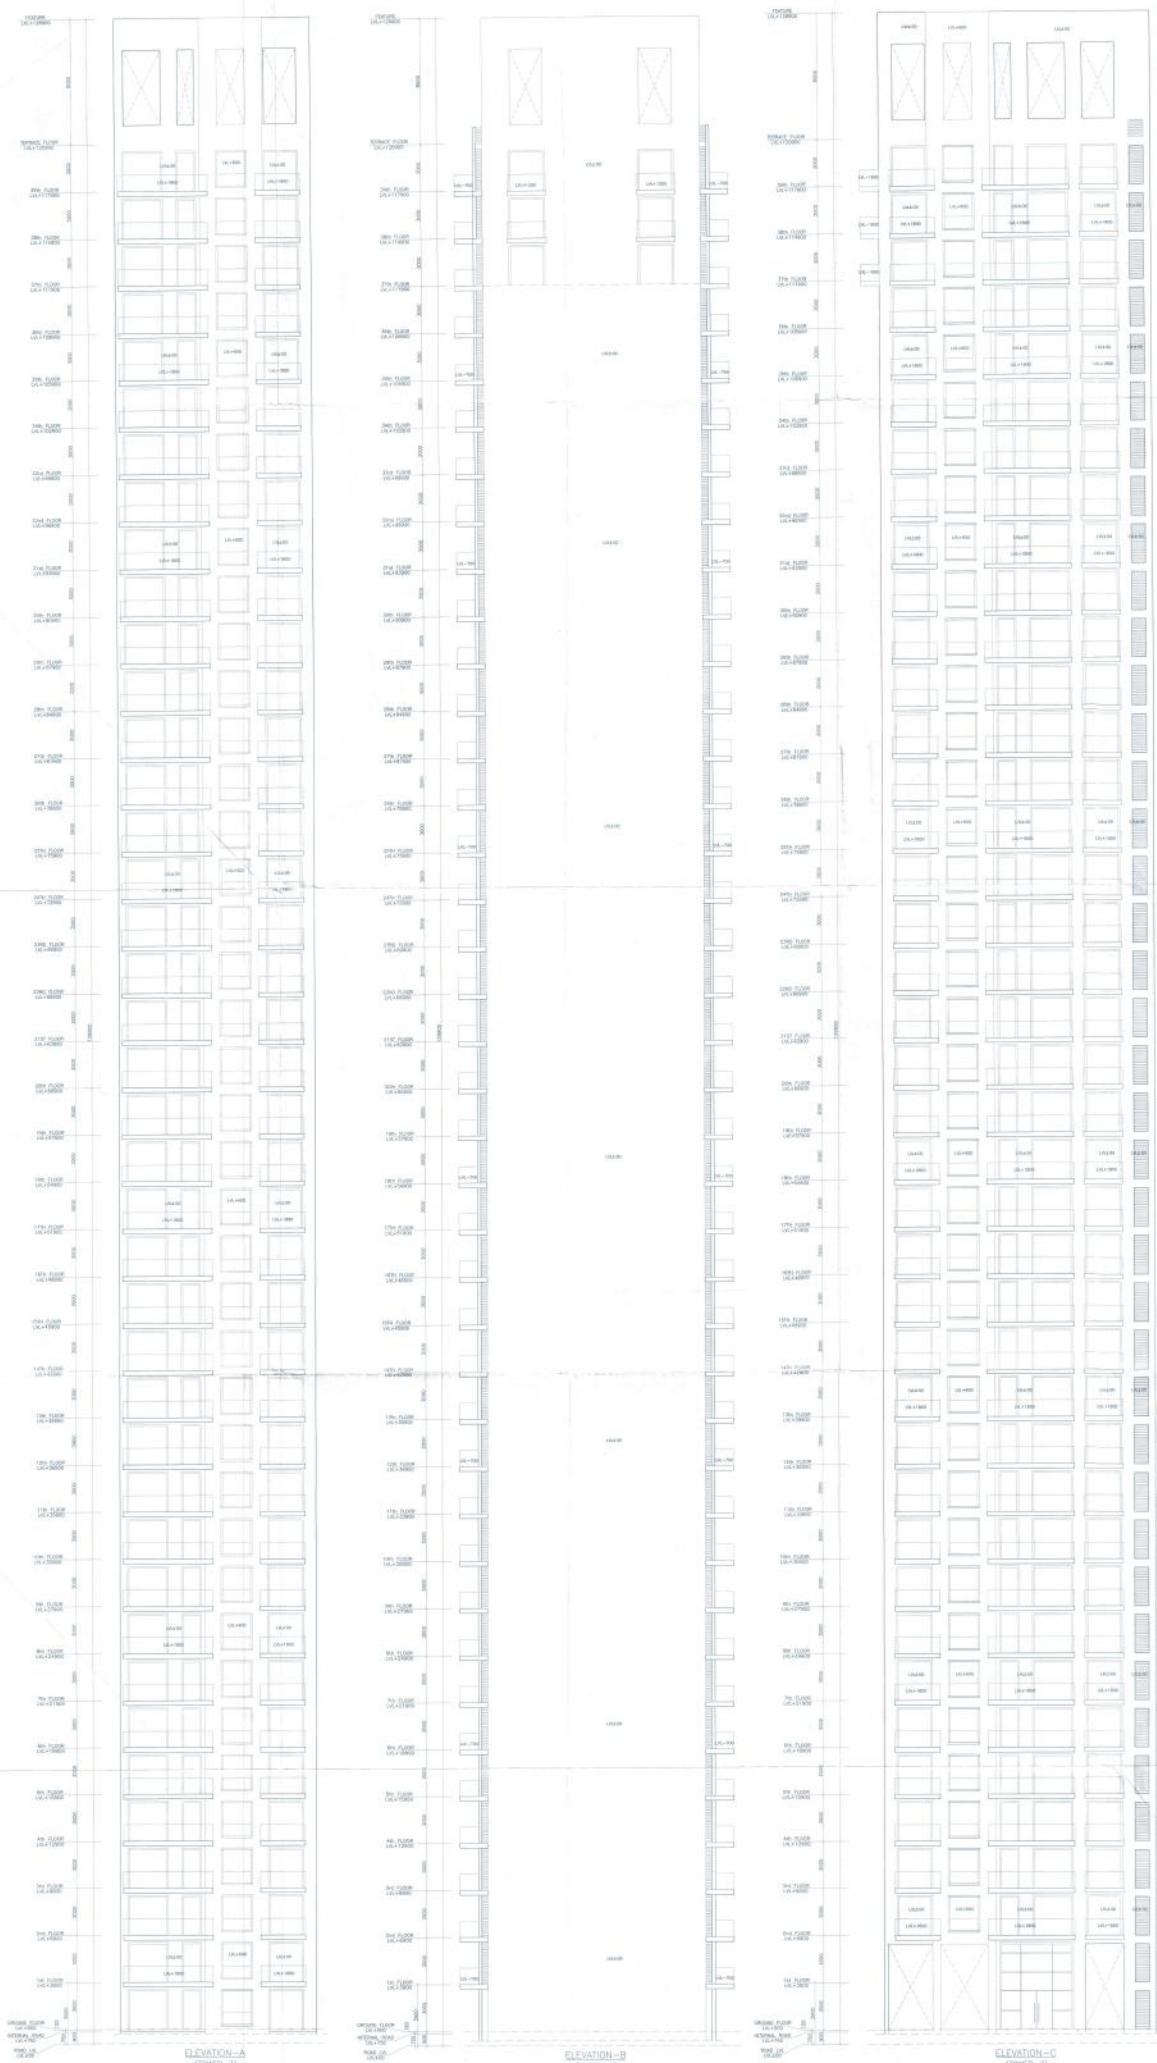

ELEVATION–A
(TOWER–7)

ELEVATION–B
(TOWER–7)

ELEVATION–C
(TOWER–7)

Note:-

1. BUILDING WILL BE DESIGNED ISTRUCTURES AS PER RELEVENT IS CODES FOR EARTH QUAKE RESISTANCE.

2. BUILDING IS HAS AUTOMATIC SPRINKLER SYSTEM ON ALL FLOORS.

LEGEND:–

(BALWANT SINGH)
B.D.

PROJECT:–

REVISED BUILDING PLAN OF GROUP HOUSING COLONY ADDITIONAL LICENCED AREA MEASURING 3.39375 ACRES (LICENCE NO.43 OF 2014 DATED 16–06–2014) ADJOINING TO ALREADY LICENCED GRANTED AREA OF GROUP HOUSING SCHEME MEASURING 28.66665 ACRES (LICENCE NO.246 OF 2007 DATED 29.10.2007, LICENCE NO. 56 OF 2011 DATED 23.06–2011, LICENCE NO.37 OF 2012 DATED 22–04–2012,LICENCE NO.66 OF 2012 DATED 21–06–2012 & LICENCE NO. 67 OF 2012 DATED 21–06–2012) TOTAL AREA 32.0604 ACRES IN SECTOR–104,GURGAON MANESAR URBAN COMPLEX BEING DEVELOPED BY JUVENTUS ESTATED LTD. AND OTHERS.

Associate Architects

RSMS ARCHITECTS

RSMS ARCHITECTS PVT. LTD.
69,Nora Niwas Bhawani Kunj
(Behind D2), Vasant Kunj,
New Delhi–110070.
Tel.:011–26898616,26898617
www.rsms-arch.com

OWNER'S SEAL & SIGNATURE

ARCHITECT'S SEAL & SIGNATURE

AUG.–2016	Scale : 1:100	
Drawing Title:– ELEVATION–A,B&C (TOWER–7)		Drawing No:– 17–03
RS–5181	REVISED BUILDING PLAN OF GROUP HOUSING COLONY MEASURING 29.4664 ACRES IN SECTOR–104, GURGAON MANESAR URBAN COMPLEX BEING DEVELOPED BY JUVENTUS ESTATED LTD. AND OTHERS.	B. REG. SEC.–104